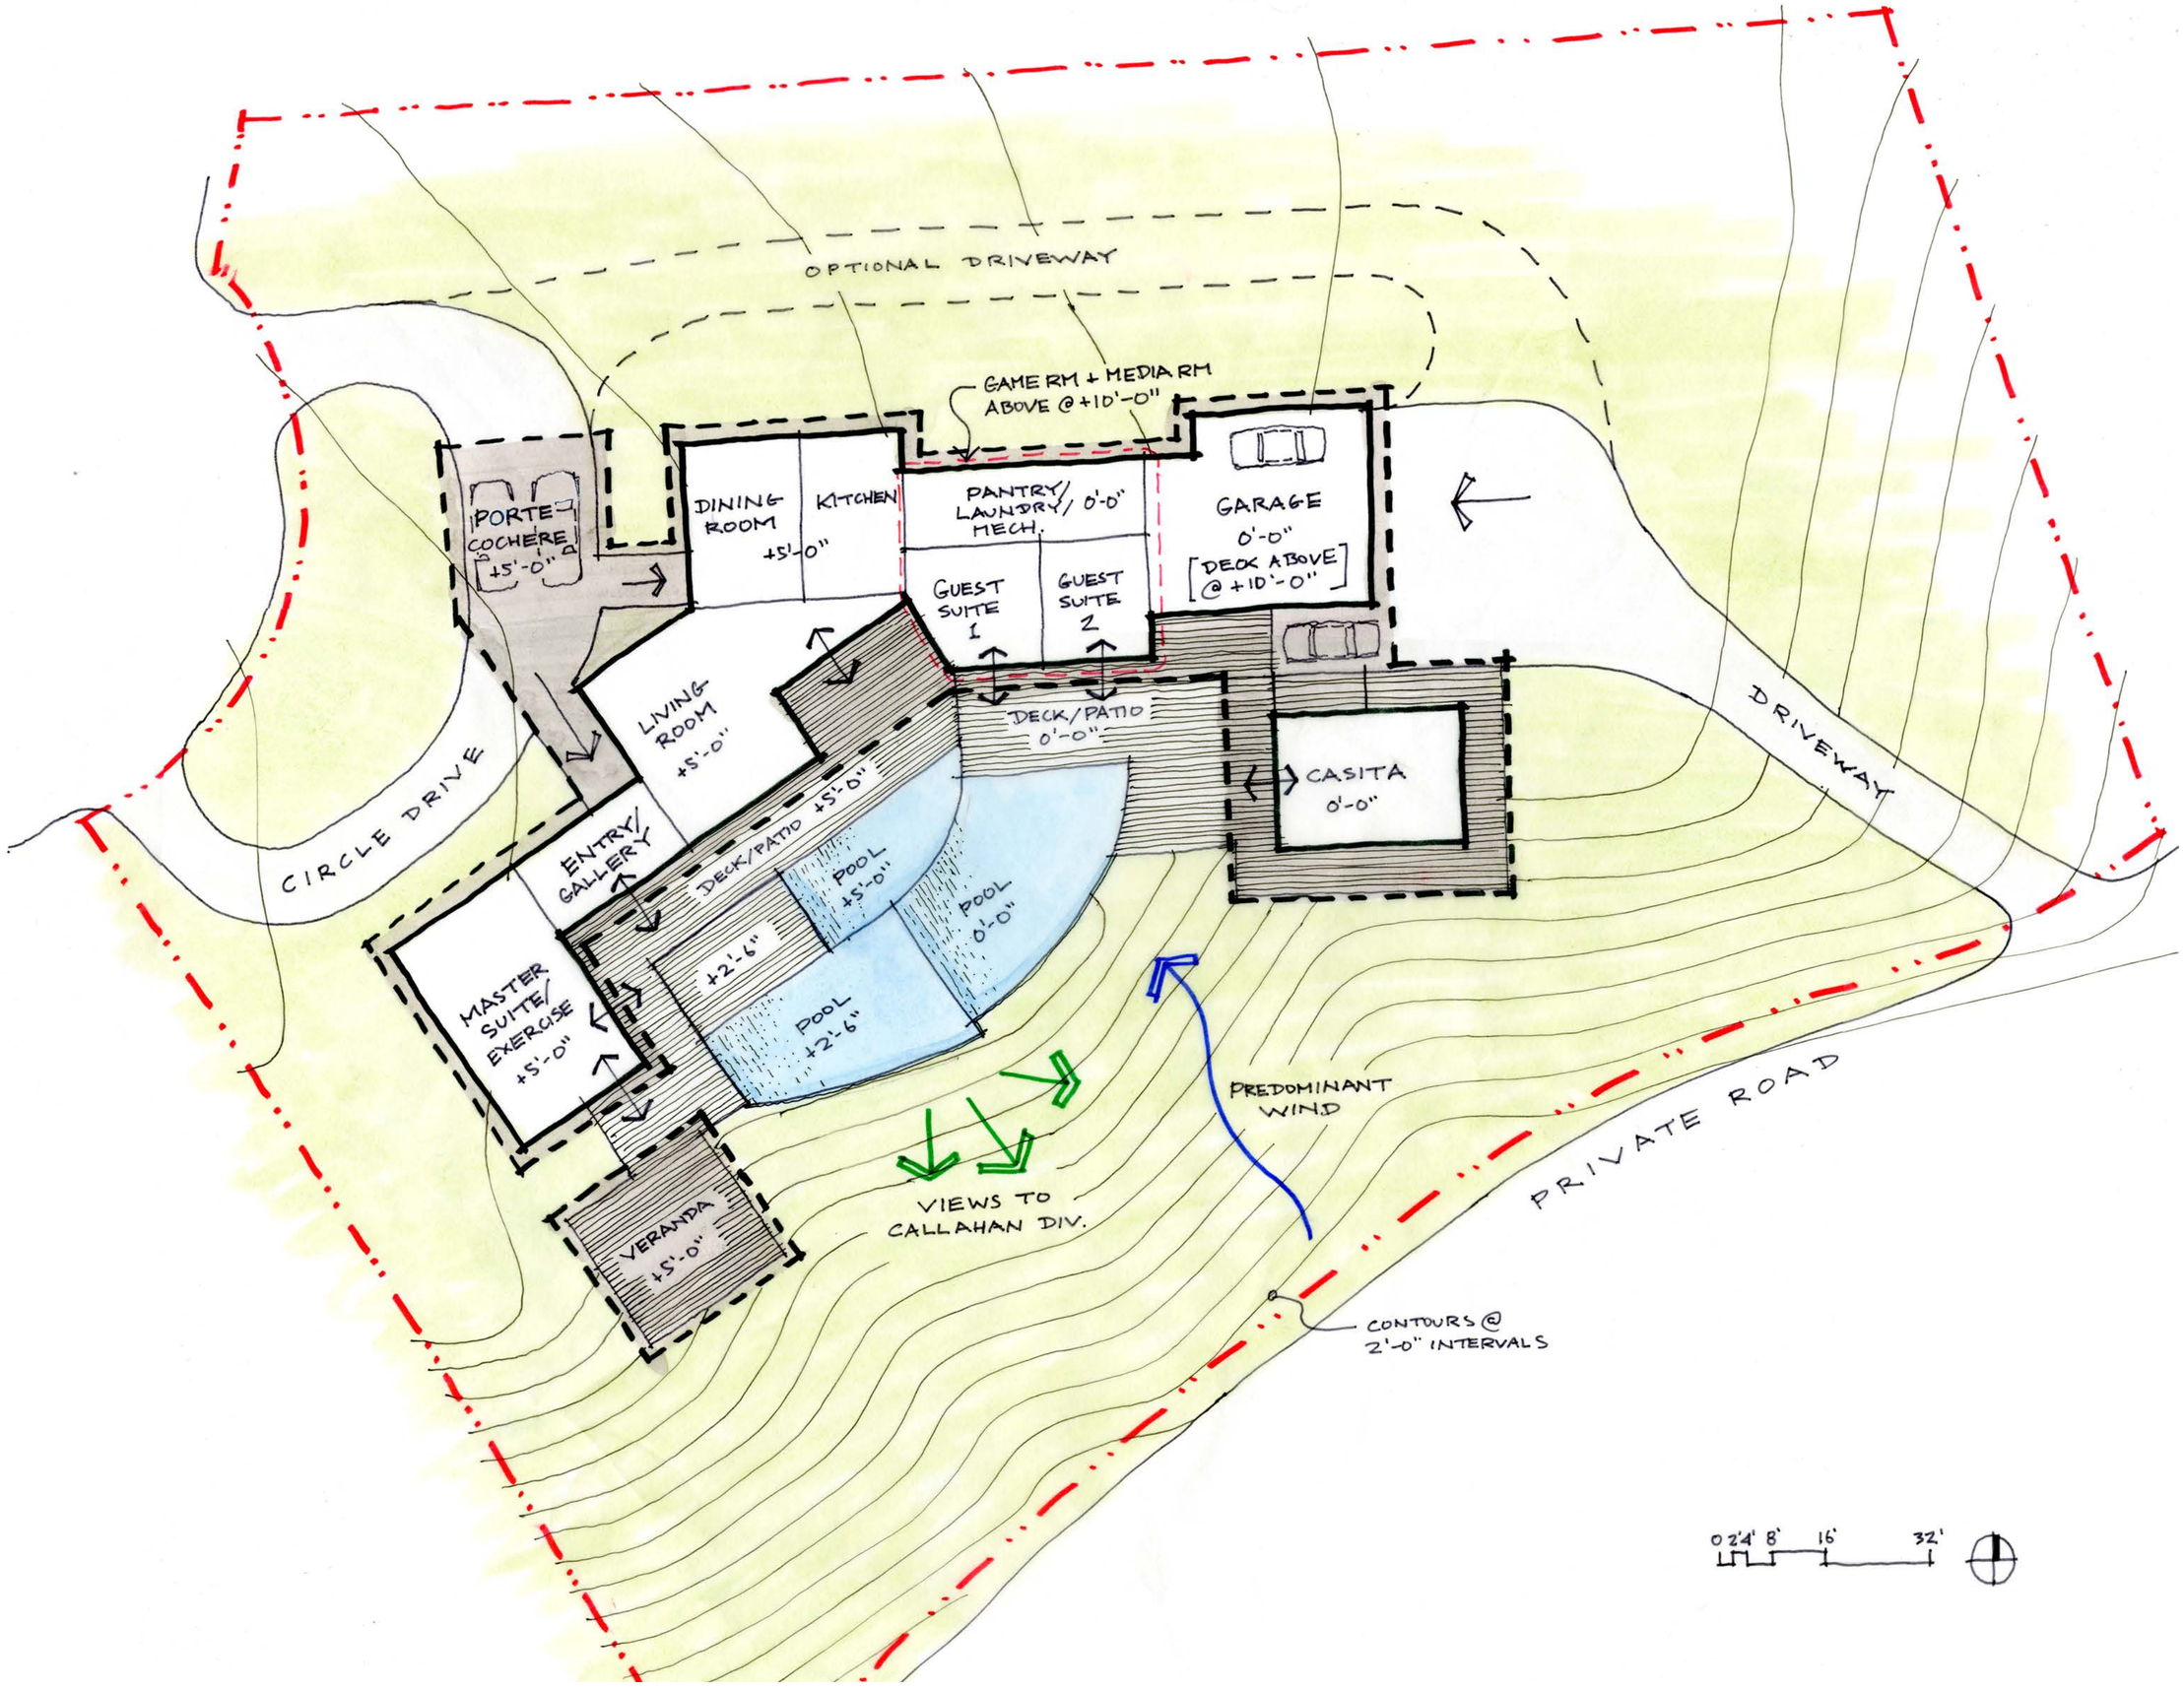

Stonebridge
design · drafting · planning

Barefoot Residence
289 Edge Cliff Court / Abilene, Texas 79606

Scheme C
31 May 2013

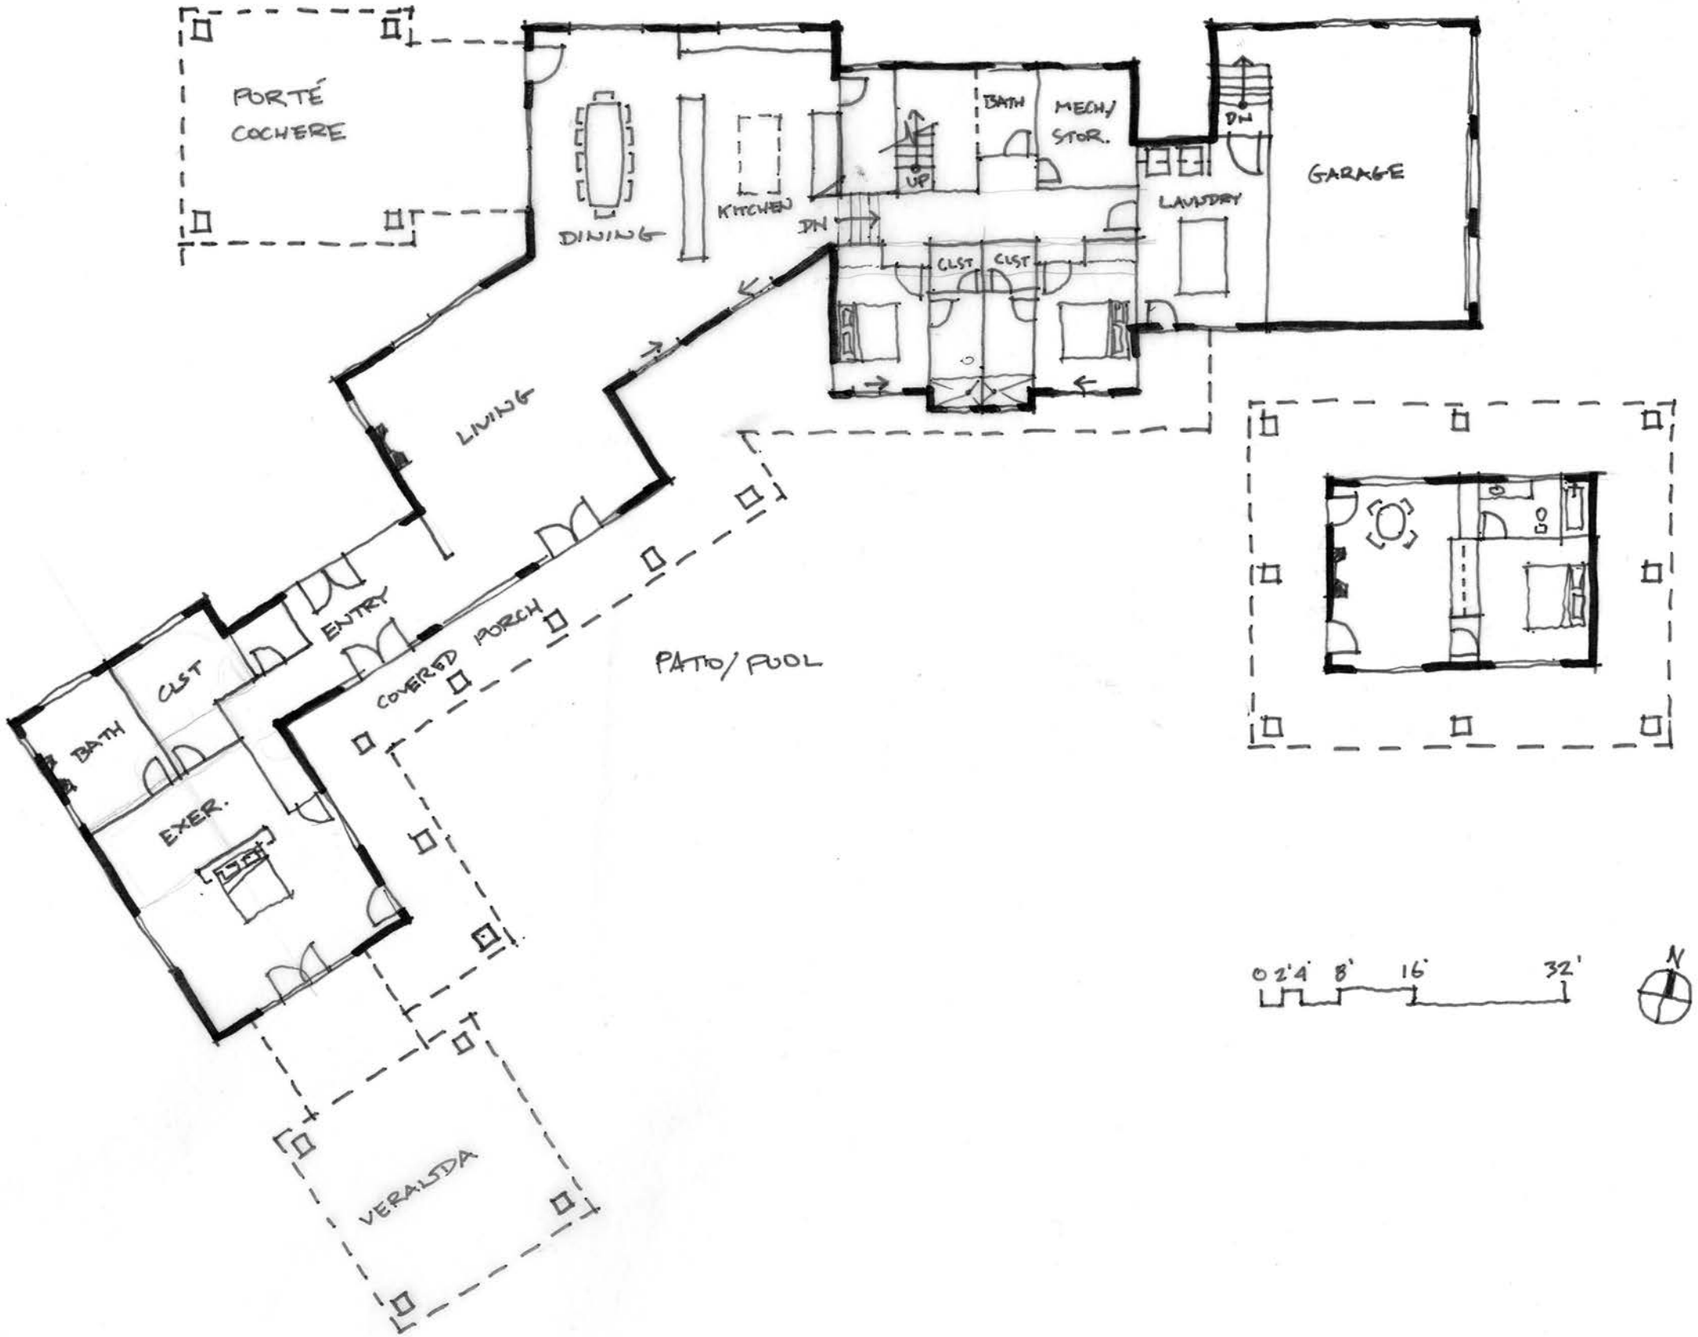

Stonebridge
design · drafting · planning

Barefoot Residence
289 Edge Cliff Court / Abilene, Texas 79606

Scheme C
13 June 2013

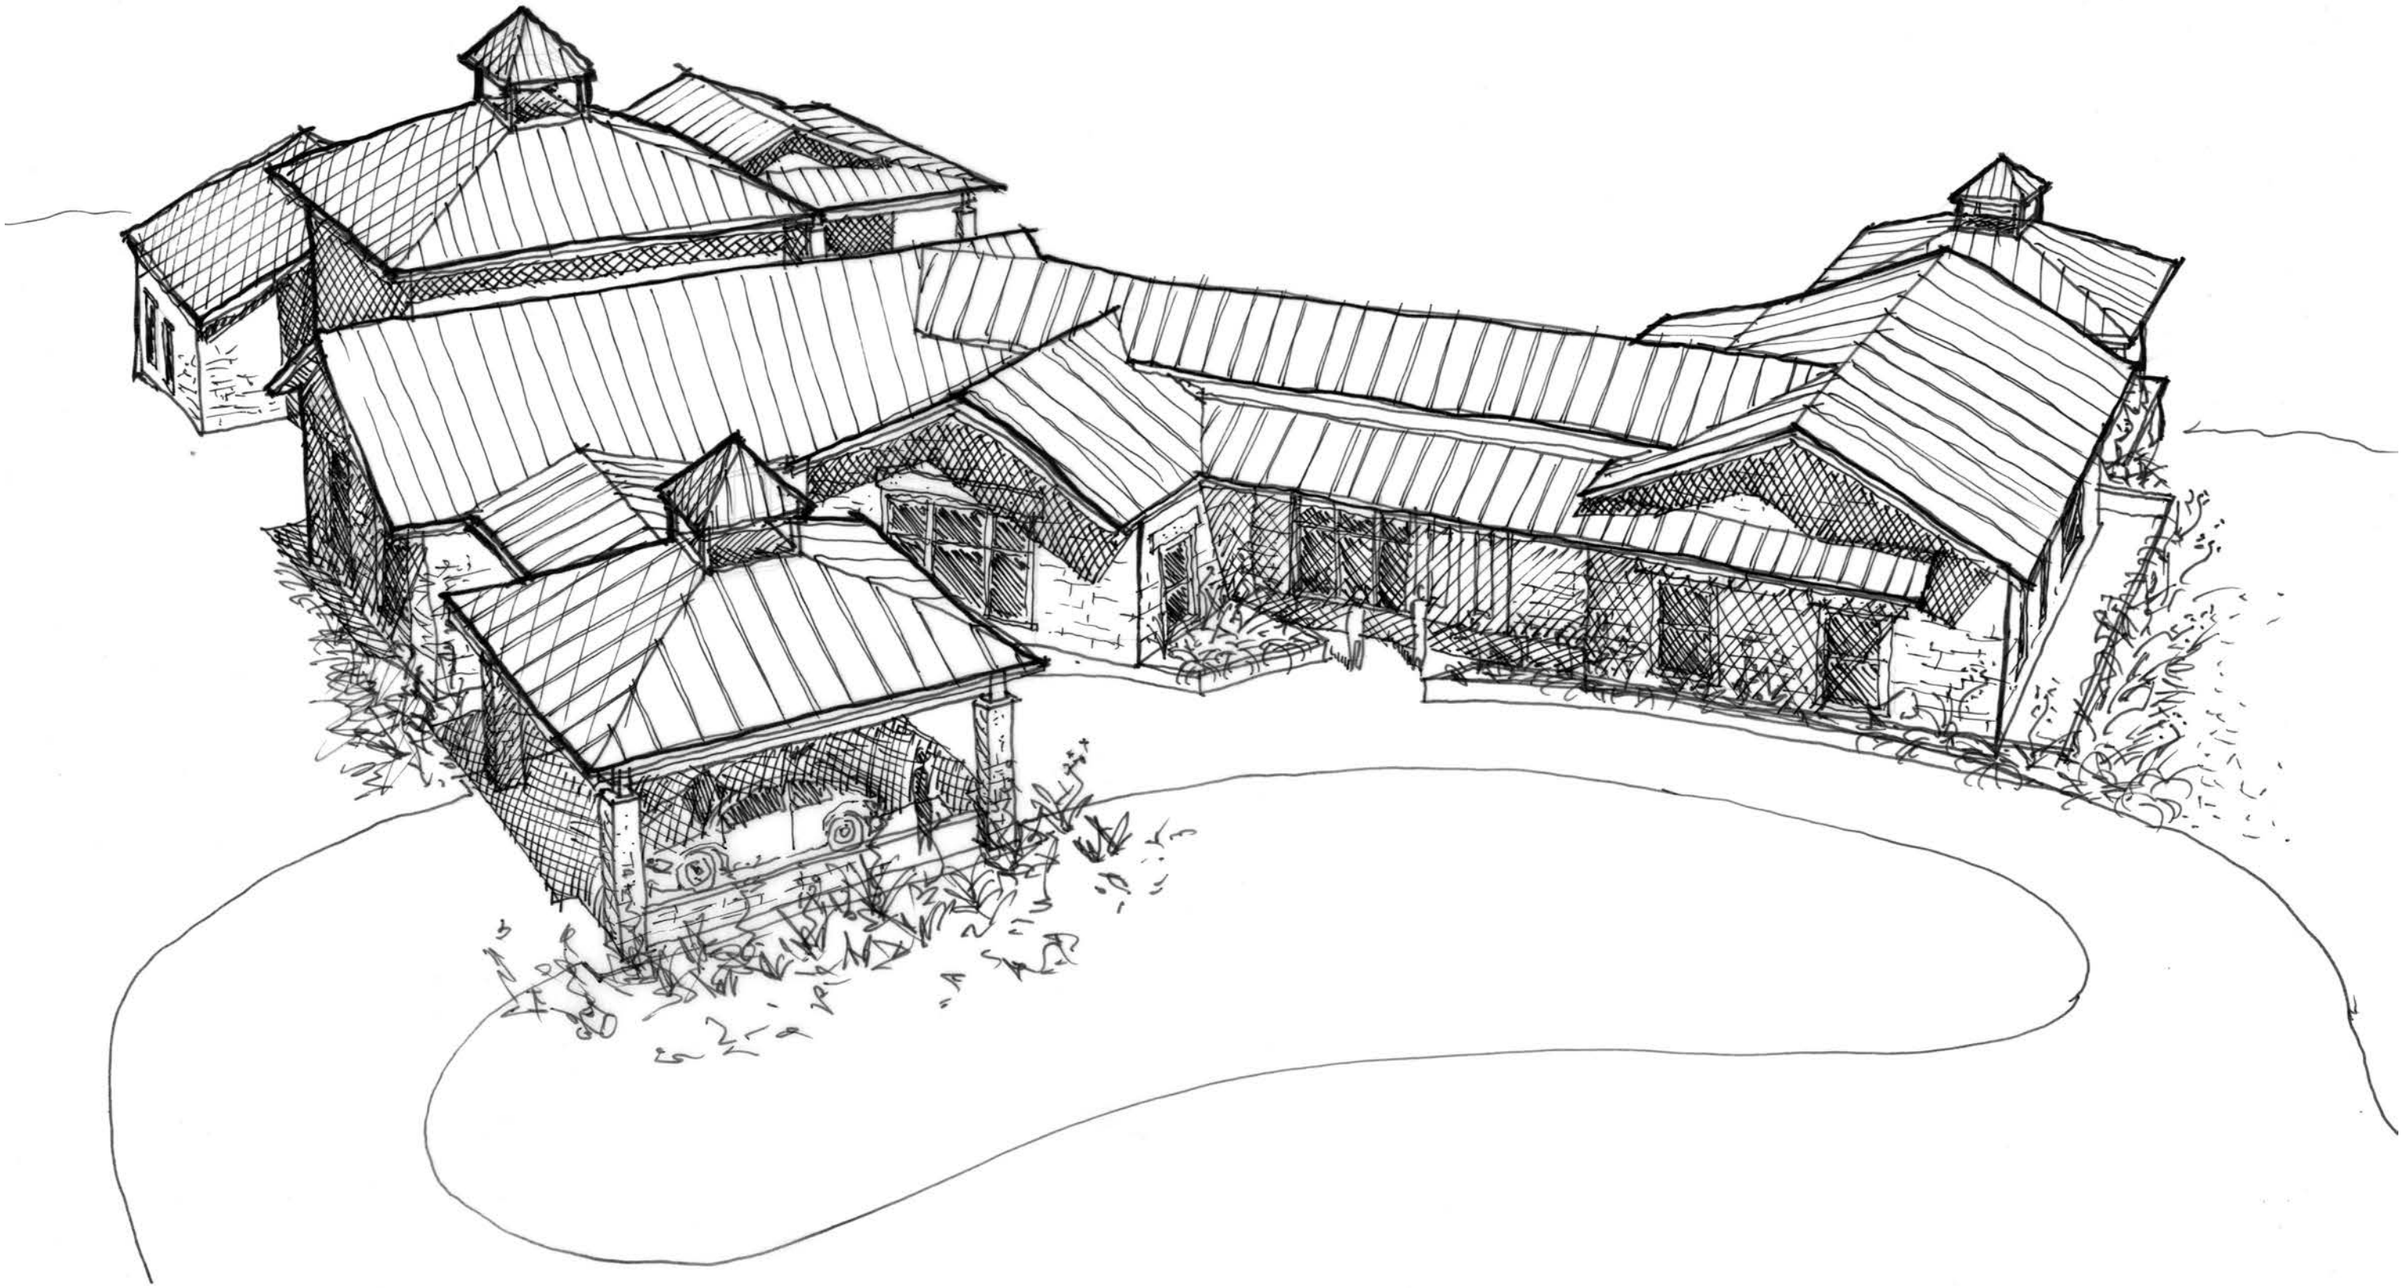

Stonebridge
design · drafting · planning

Barefoot Residence
289 Edge Cliff Court / Abilene, Texas 79606

Bird's Eye View
Looking Southeast

Scheme C
13 June 2013

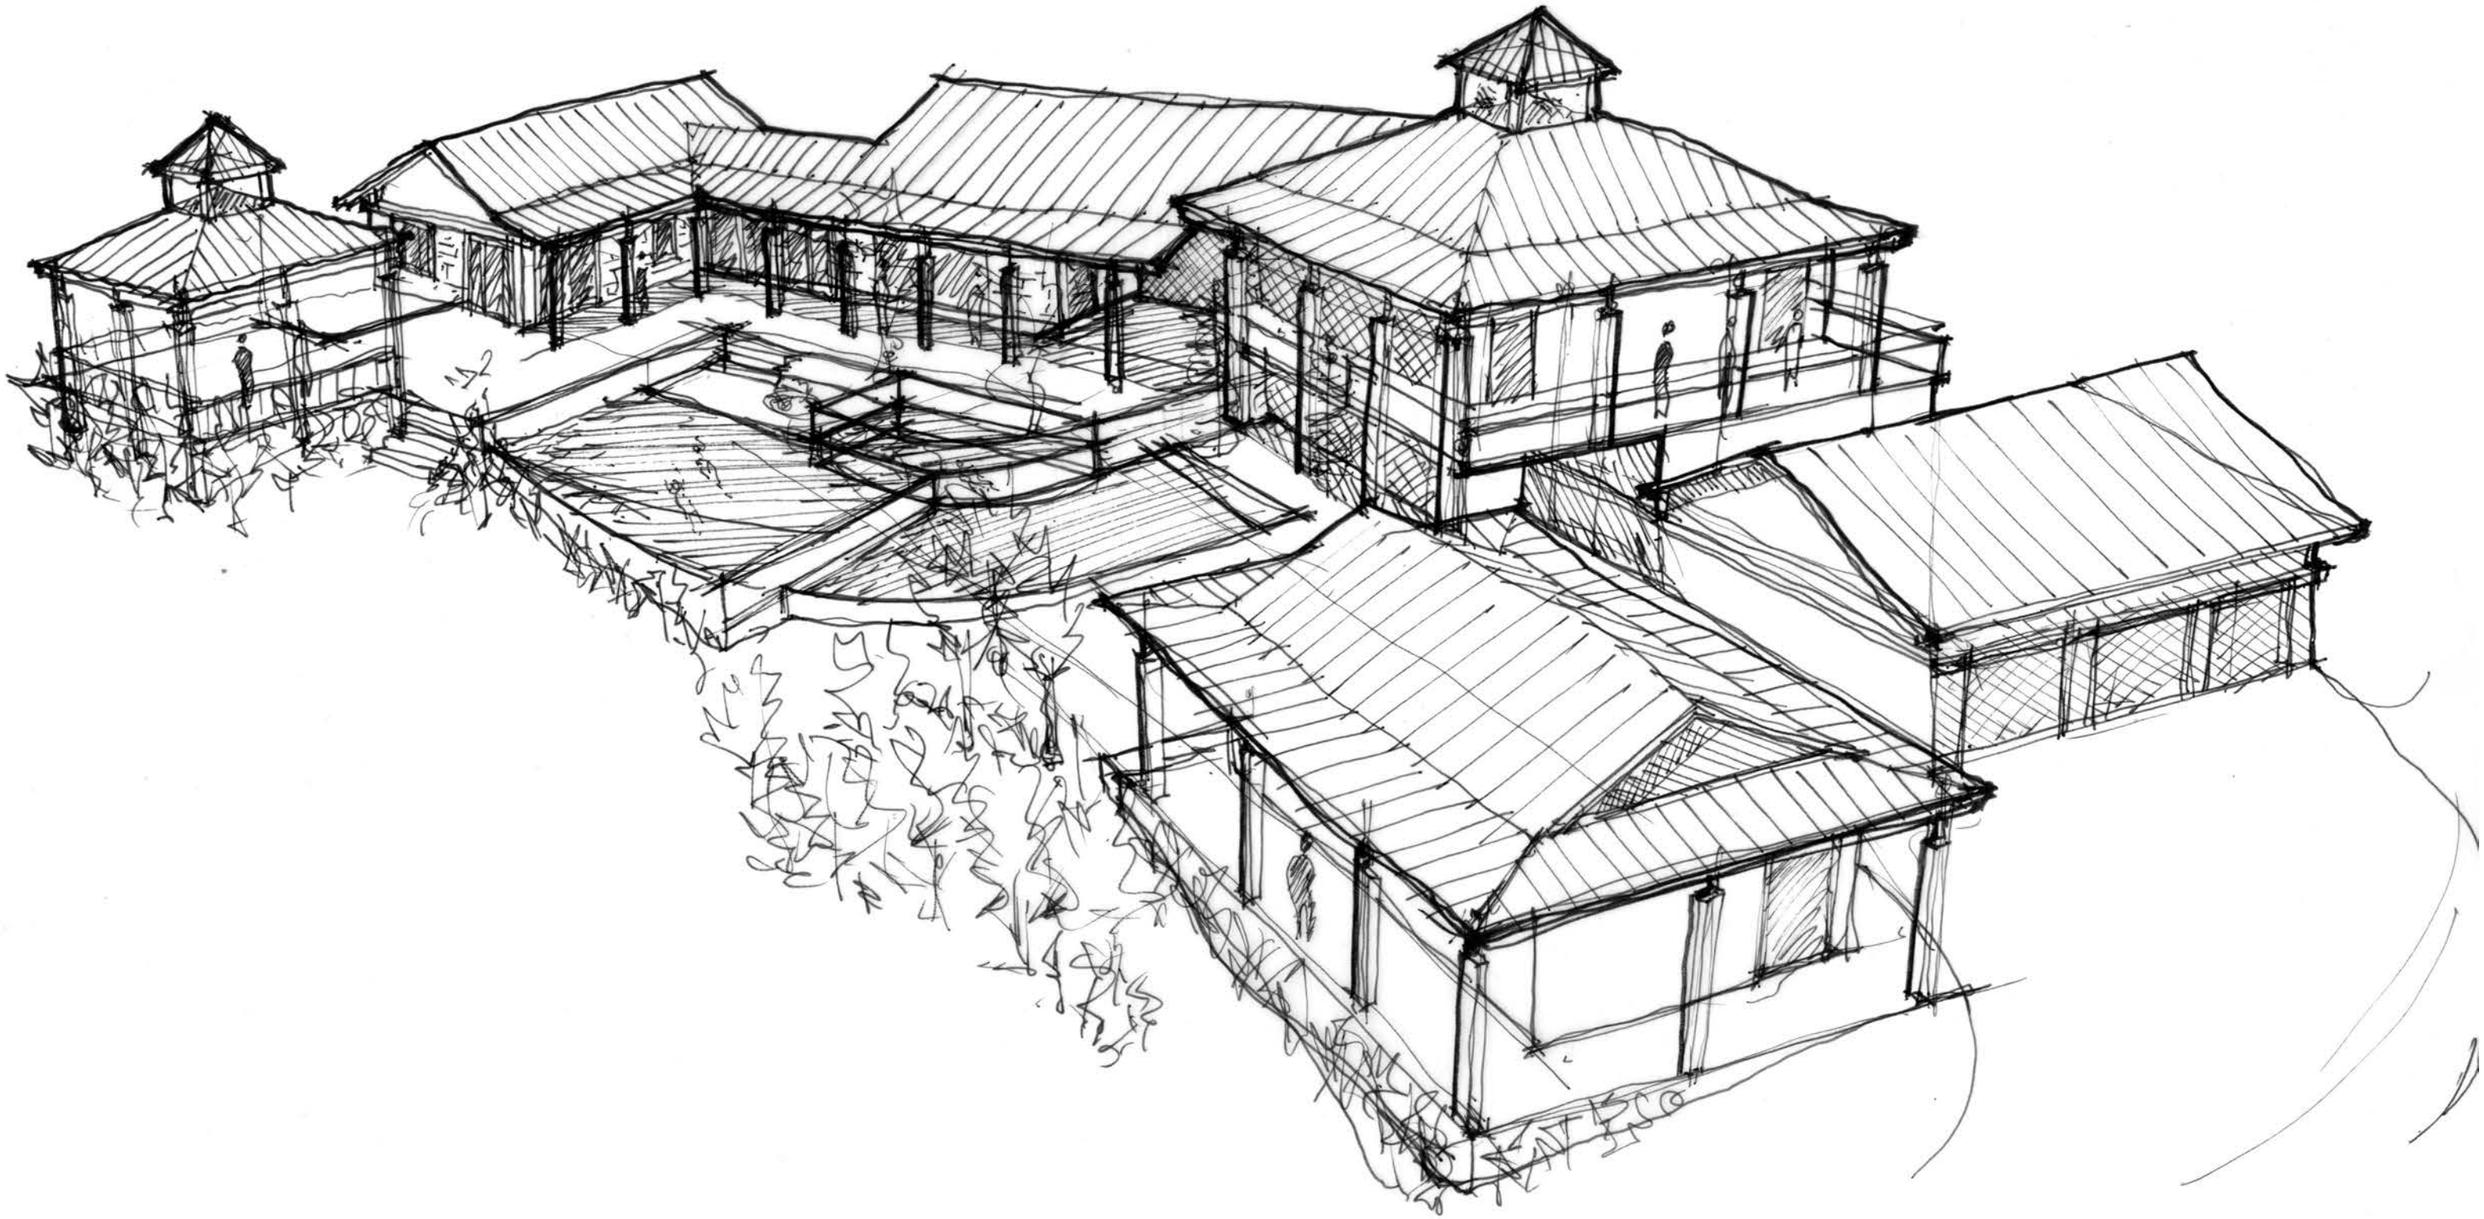

Stonebridge
design · drafting · planning

Barefoot Residence
289 Edge Cliff Court / Abilene, Texas 79606

Bird's Eye View
Looking Northwest

Scheme C
13 June 2013